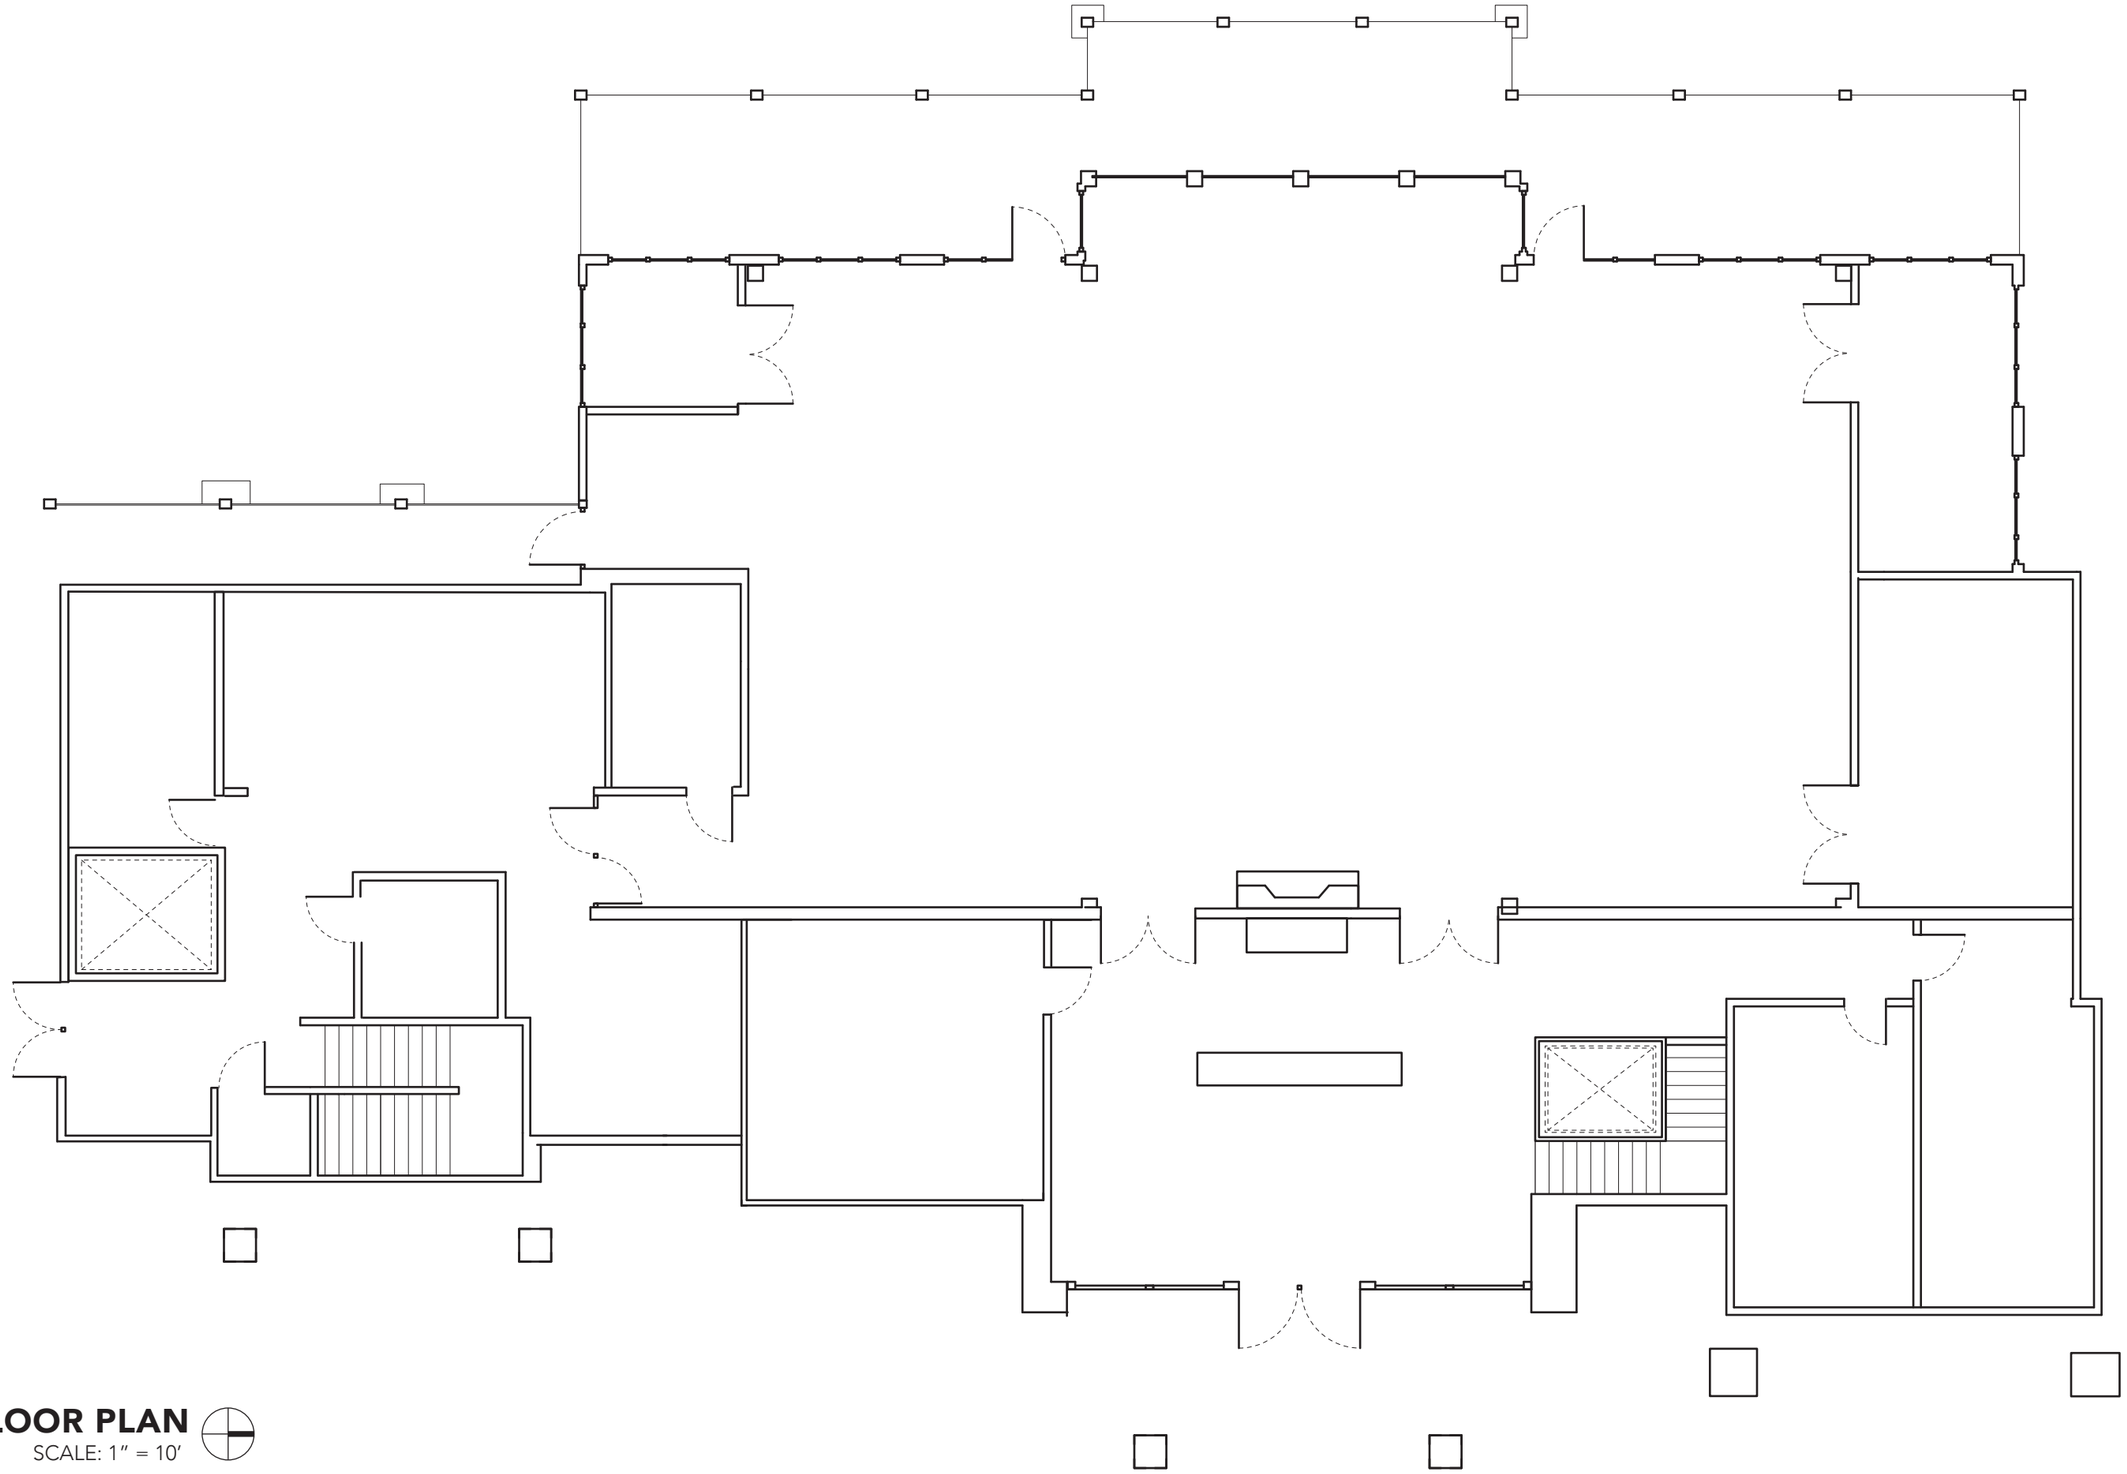

FLOOR PLAN
SCALE: 1″ = 10′

SUMMIT
POWDER MOUNTAIN

ARBOR LODGE
TOP FLOOR PLAN